




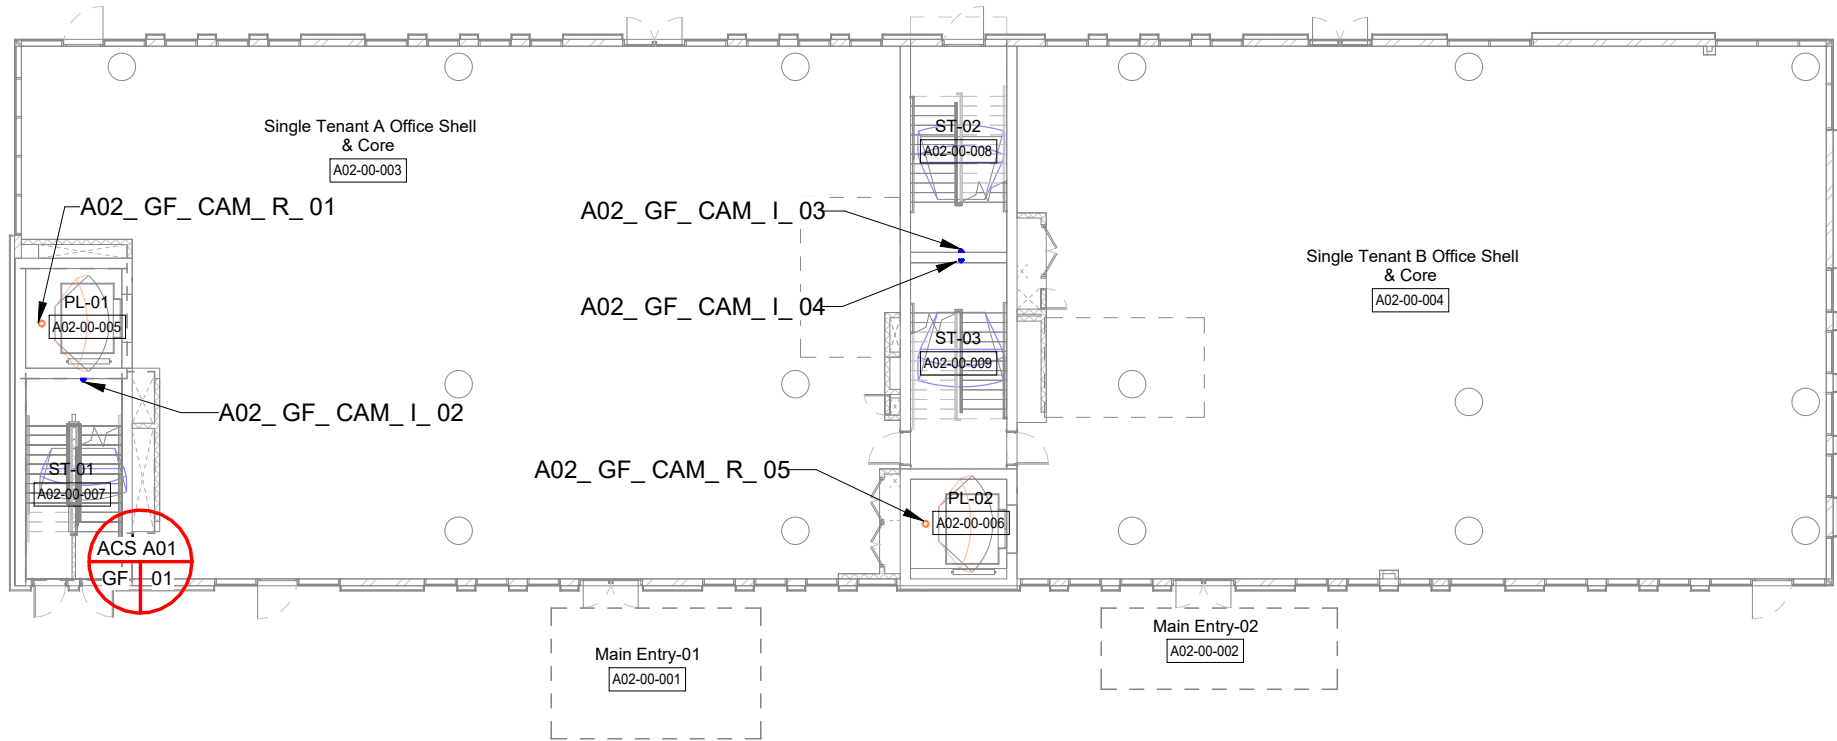


A02 GROUND FLOOR
Scale: 1 : 200

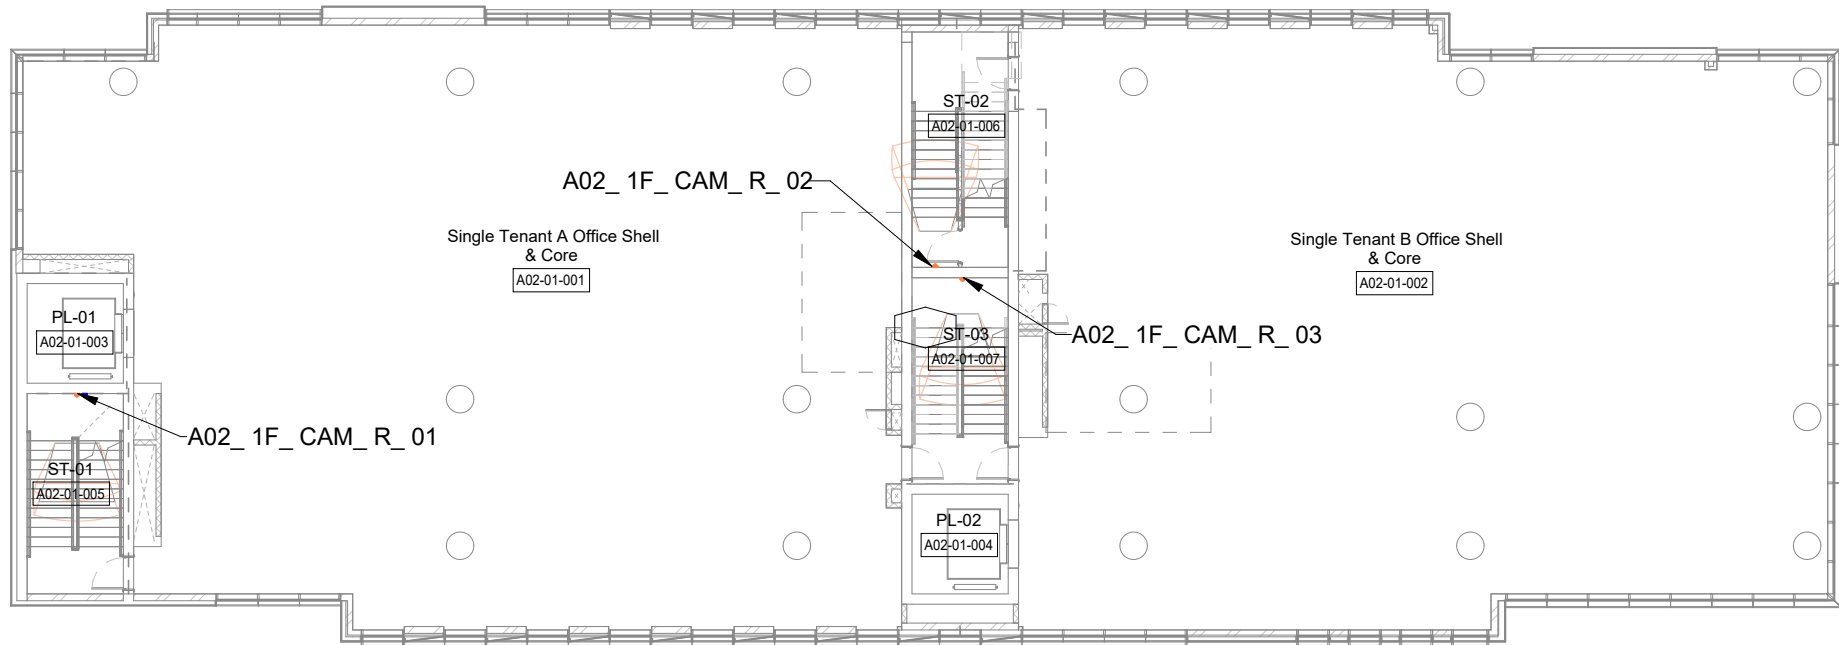

A02 LEVEL 01
Scale: 1 : 200

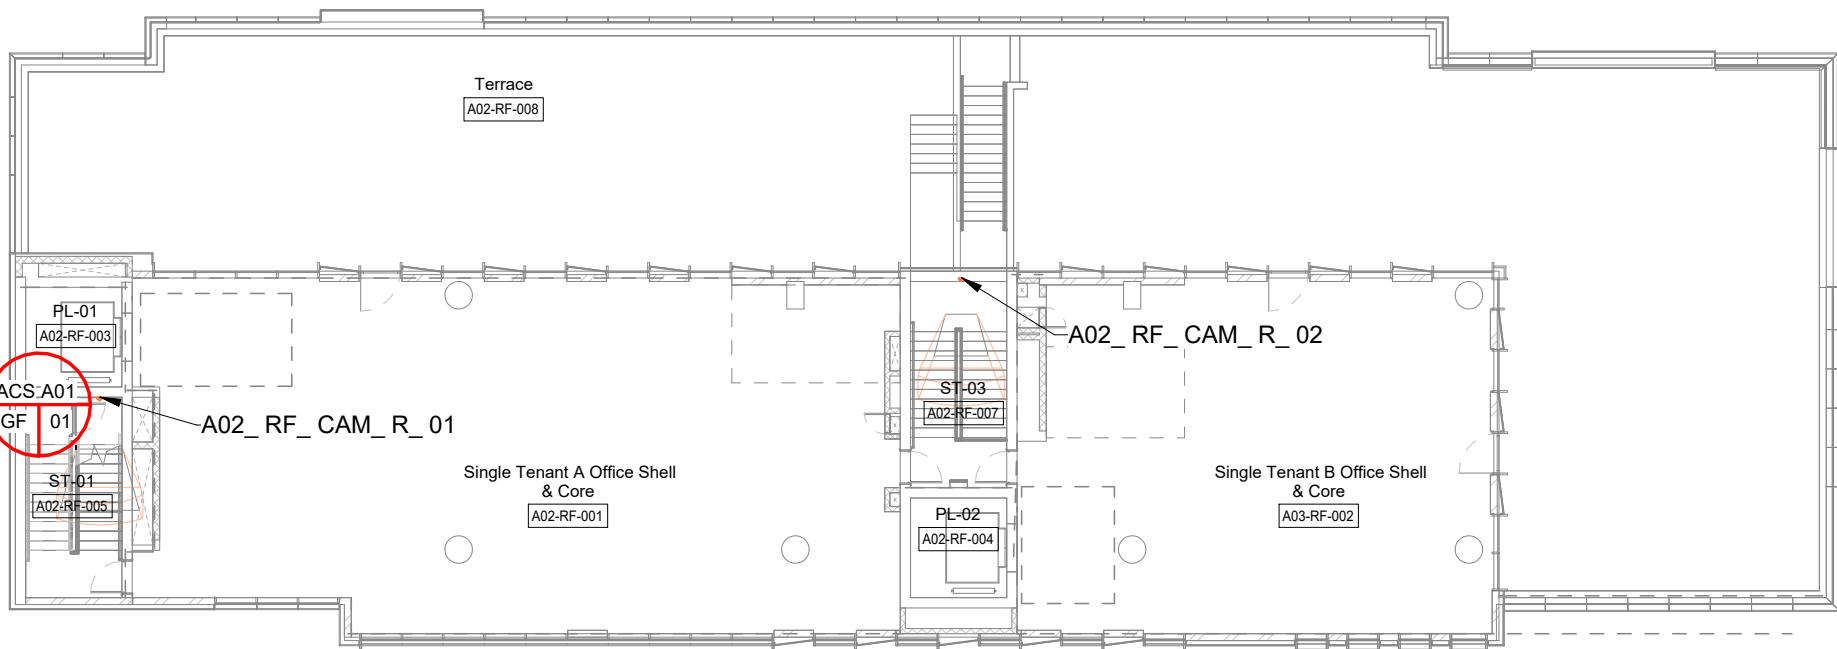

A02 Roof Floor
Scale: 1 : 200

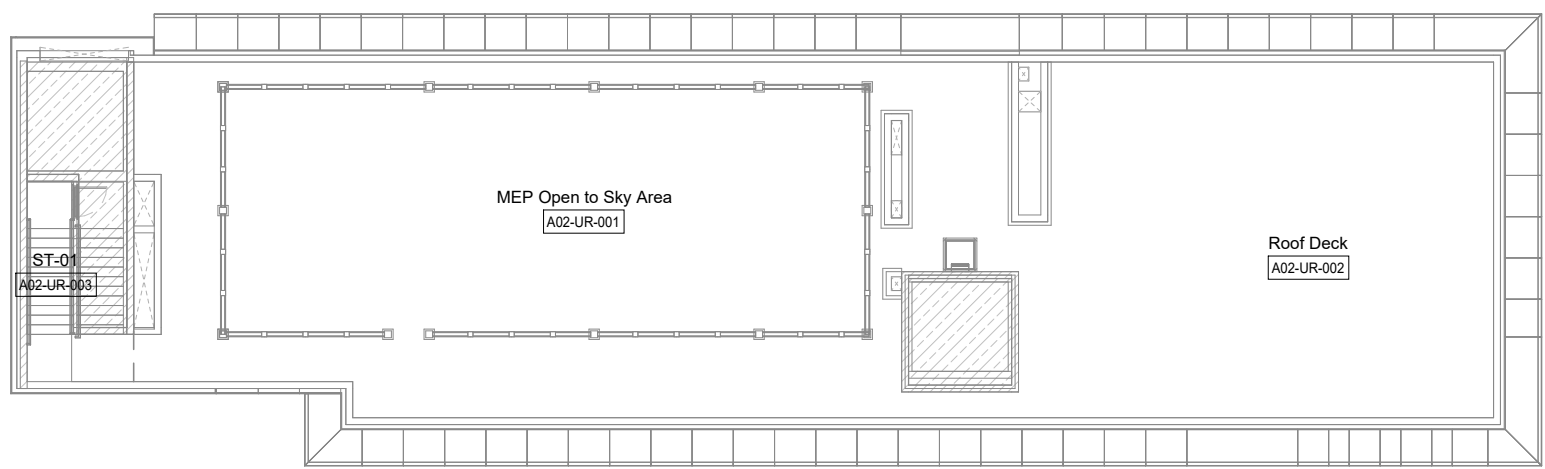

A02 Upper Roof
Scale: 1 : 200

Key Plan:

General Notes:

- This drawing is not to be scaled.
- All dimensions shown are in millimeters and do not take into account applied finishes, unless specifically indicated otherwise.
- Any omissions or discrepancies found shall be reported to the Architect/Engineer immediately.
- Levels are given in millimeters above survey datum.
- This drawing is to be read in conjunction with the relevant section of the specification and schedules.
- The contractor shall submit full shop / setting out drawing for approval (based on site dimensions) prior to commencement of any site works, placing of orders, manufacture of fittings, fixtures and components.
- This drawing, the designs and details shown are the copyright and shall not be copied or reproduced in any form without written consent.

Notes:

Rev	Date	Description
C00	24/07/2024	ISSUED FOR CONSTRUCTION

Client:

شركة موان العقارية
Mawan Real Estate Co.

Design Consultant:

Dubai
Building 5, Area B, 4th Floor
Dubai Design District, UAE
T +971 (4) 240 2010
F +971 (4) 770 7698
PO Box 80960
W: dubai@dewan-architects.com

Consultant:

JENSEN HUGHES
Advancing the Science of Safety
Jensen Hughes Saudi Arabia

Project Name:

Prime Business Resort
Riyadh, KSA

Drawing Title:

OFFICE BLOCK A02 & A03
SECURITY SYSTEM LAYOUT

Scale:	Sheet Size:	Drawn By:	Checked By:	Status:
1 : 200	A1	FI	YA	Approved

Drawing No.	Revision No.
A22-71- JHS- SE- DRW- A02-1001	C00